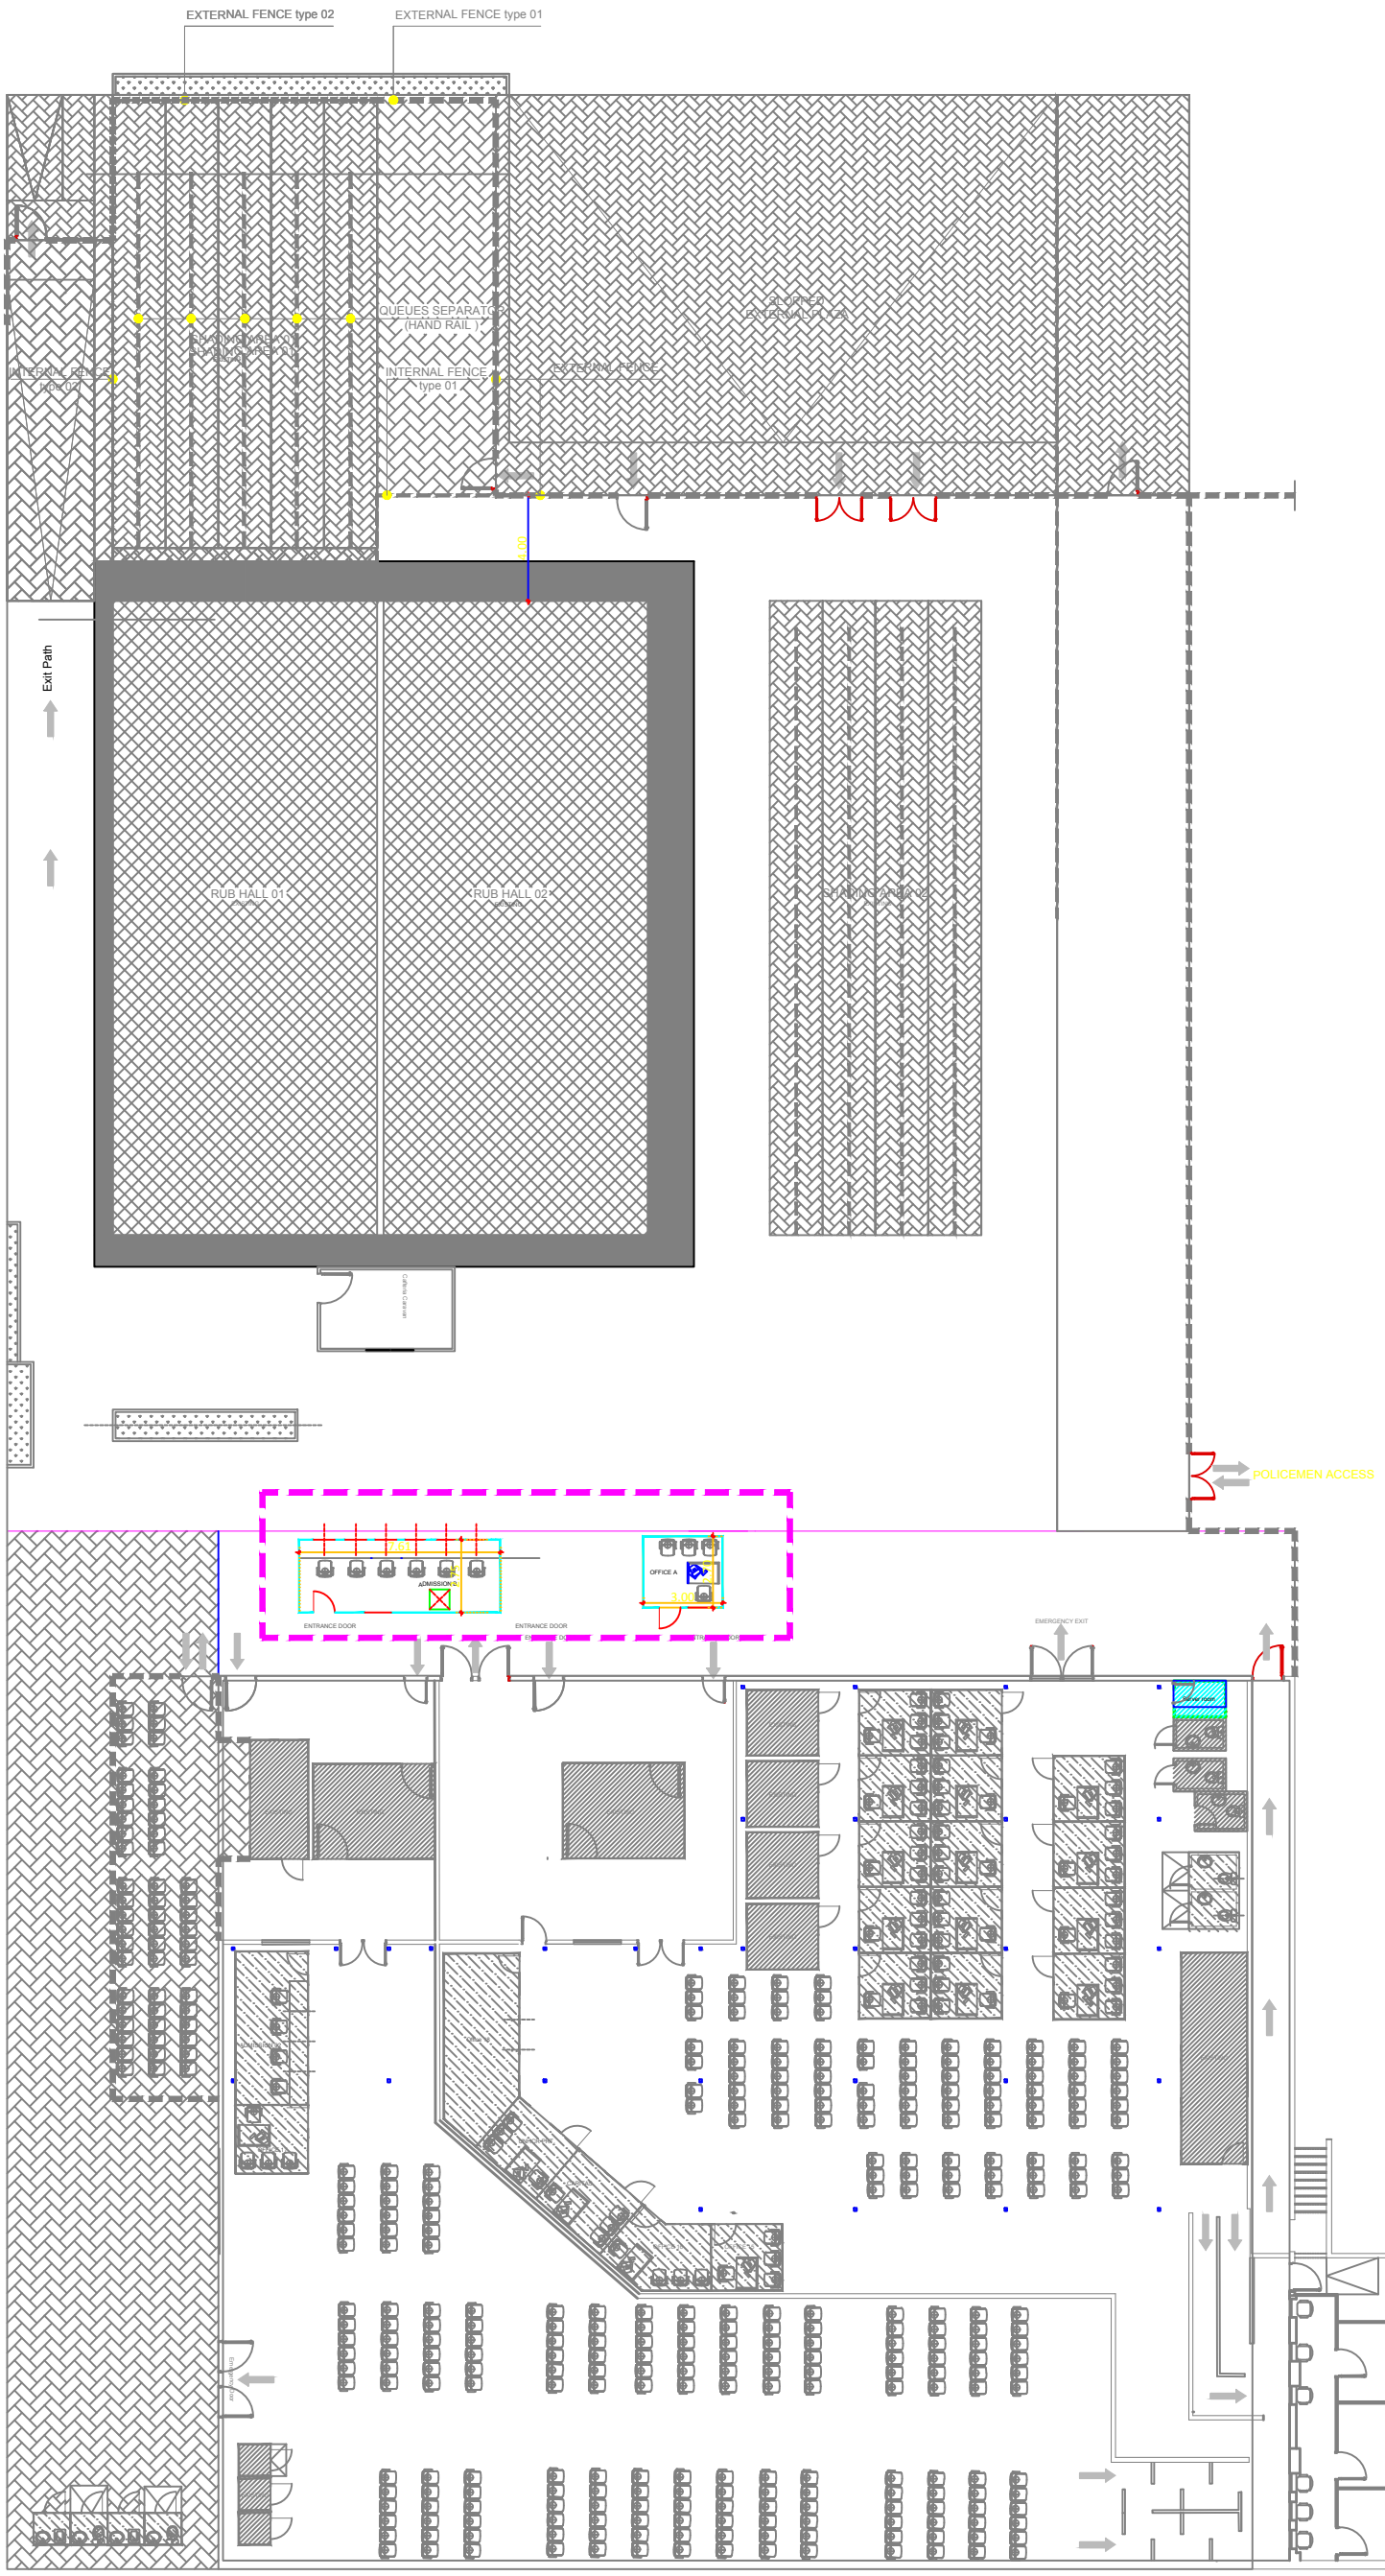

ARCHITECTURAL & FURNITURE LAYOUT